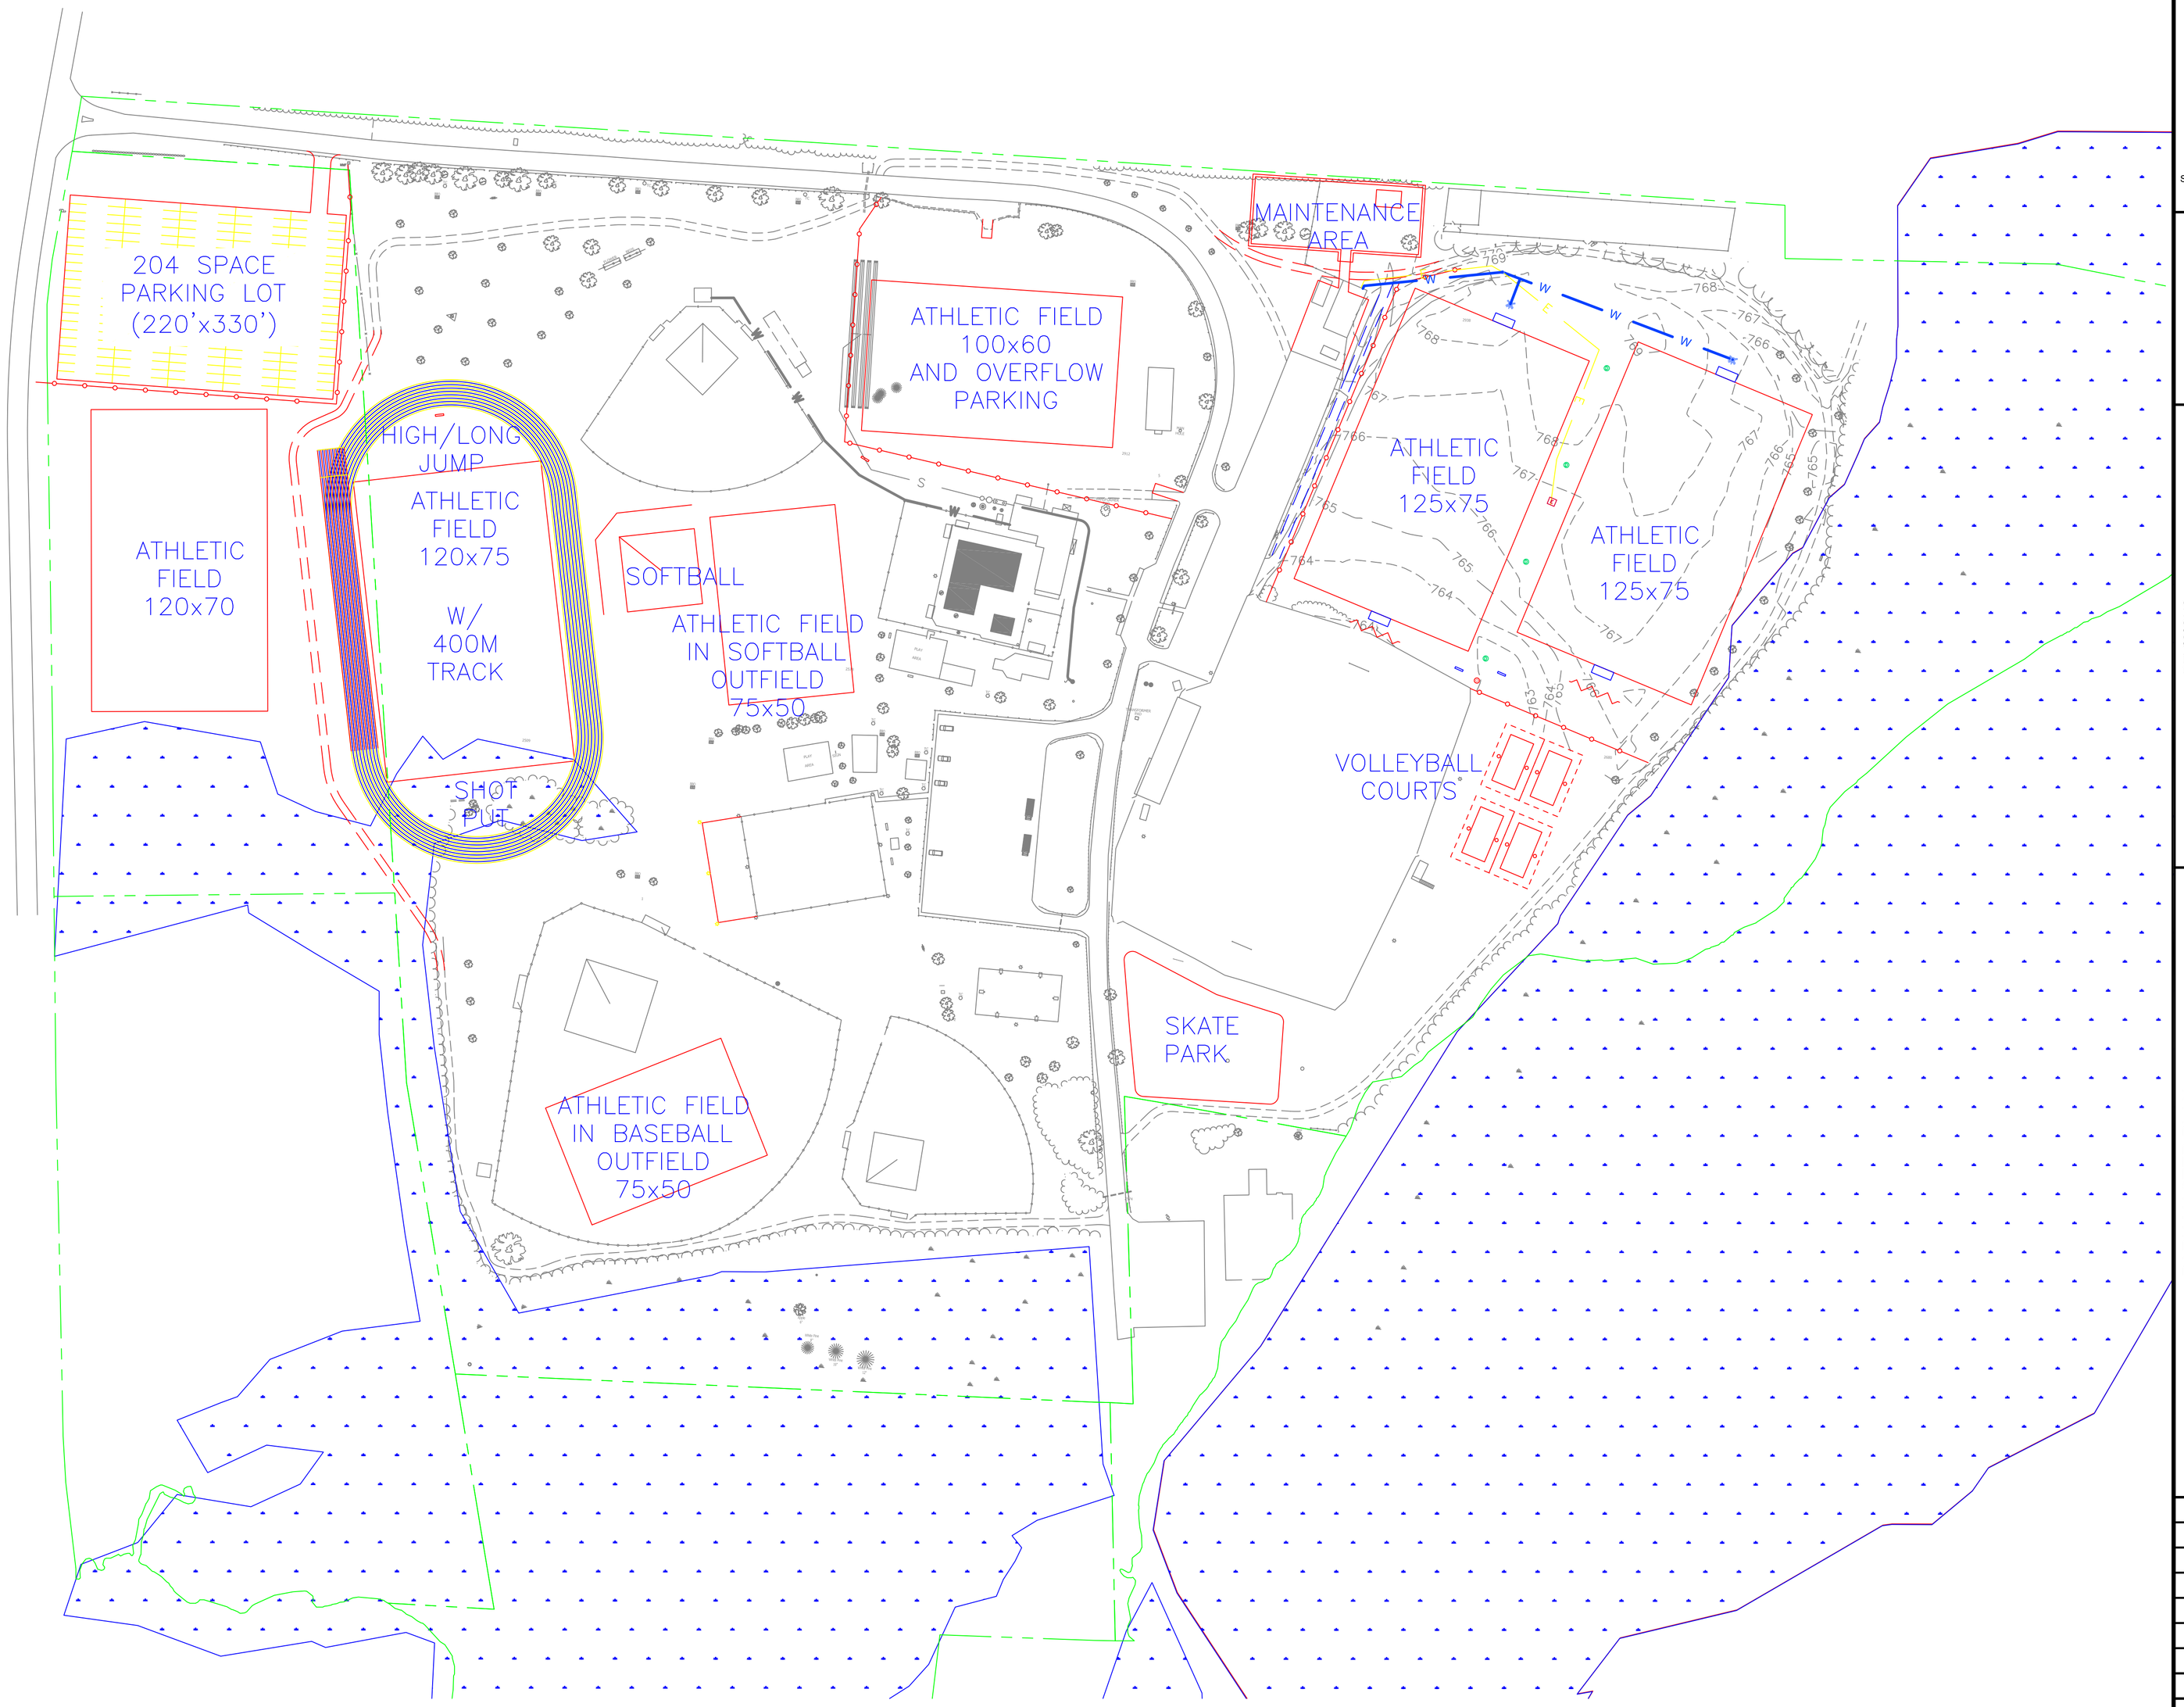

GRAPHIC SCALE

100 0 50 100 200 400

(IN FEET)

DUFRESNE GROUP
CONSULTING ENGINEERS
54 Main Street, P.O. Box B
Windsor, Vermont 05089
E-mail: dufresne@vermontel.net
Web: www.dufresnegroup.com
• • •
Windsor, VT • Tel: (802) 674-2904 Fax: (802) 674-2913
Barre, VT • Tel: (802) 479-3698 Fax: (802) 479-2261
St. Johnsbury, VT • Tel: (802) 748-8605 Fax: (802) 748-4512
• • •
Dufresne Group is owned by Dufresne & Associates, PC

REVISIONS

DATE	COMMENTS	BY

THIS DRAWING SHALL NOT BE REUSED OR ALTERED IN ANY WAY WITHOUT THE WRITTEN APPROVAL AND AUTHORITY OF DUFRESNE GROUP. ANY REVISIONS SHALL BE MADE BY DUFRESNE GROUP ©

PARK MASTER PLAN

PARK MASTER PLAN

MANCHESTER, VERMONT

Project #	7140036
Project Mgr.	CMH
Design by	CMH
Drawn by	CMH
Reviewed by	CMH
Approved by	CMH
Date	MAR 2016
Scale	AS SHOWN

C1

SHEET 1 OF 1

P:\E: M\CADD Files\Manchester VT\Civil Projects\Rec Fields\C1.dwg Mar 07, 2016 - 2:22pm